PARKING LOT

PROJECT	EXTENSION AND ADDITIONAL WORKS TO PARKING LOT AT 16TH A MAIN AND 16TH B CROSS ROADS IN WARD NO-04
CLIENT	BBMP
TITLE	PARKING LOT

DESIGN	R.KARTHIK RECHAN		
CHECKED	R.RUDRAPRASAD		
DATE	05-08-21	DRAWN	AISHATHA K
DWG NO.	AR/PL/02	SCALE: NTS	REV: R0

RUDRAPRASAD CONSULTANTS

STRUCTURAL ENGINEERS, ARCHITECTS & PROJECT MANAGEMENT CONSULTANTS

RUDRAPRASAD CONSULTANTS BANGALORE

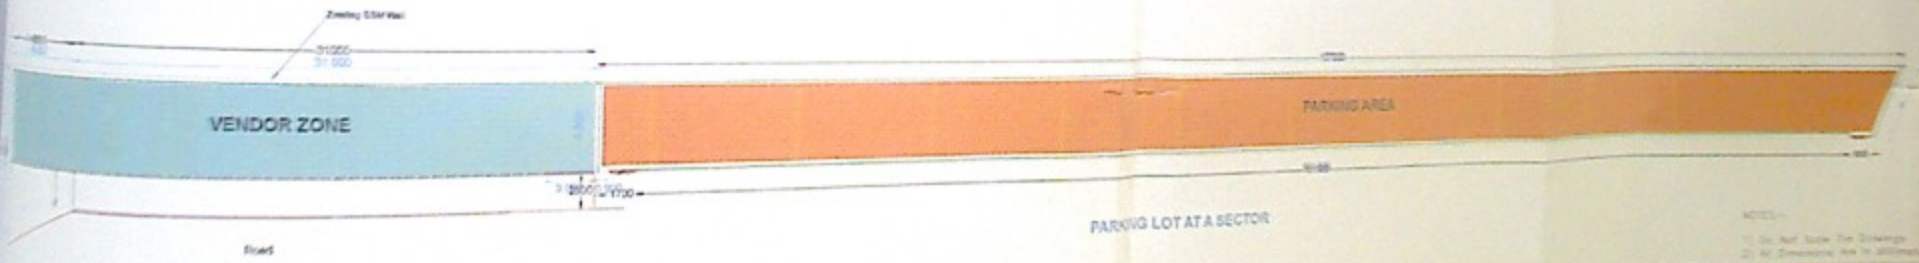

PARKING LOT AT A SECTOR

EXTENTION AND ADDITIONAL WORKS TO PARKING LOT AT 16TH A MAIN AND 16TH B CROSS ROAD IN WARD NO-04

DEMP

PARKING LOT AT A SECTOR

DESIGN	R.KARTHIK REDHAR		
CHECKED	R.RUDRAPRASAD		
DATE	21-07-2021	DRAWN	
DWG NO.	YNKPRKAR-02	SCALE: N.TS	REV: R0

RUDRAPRASAD CONSULTANTS